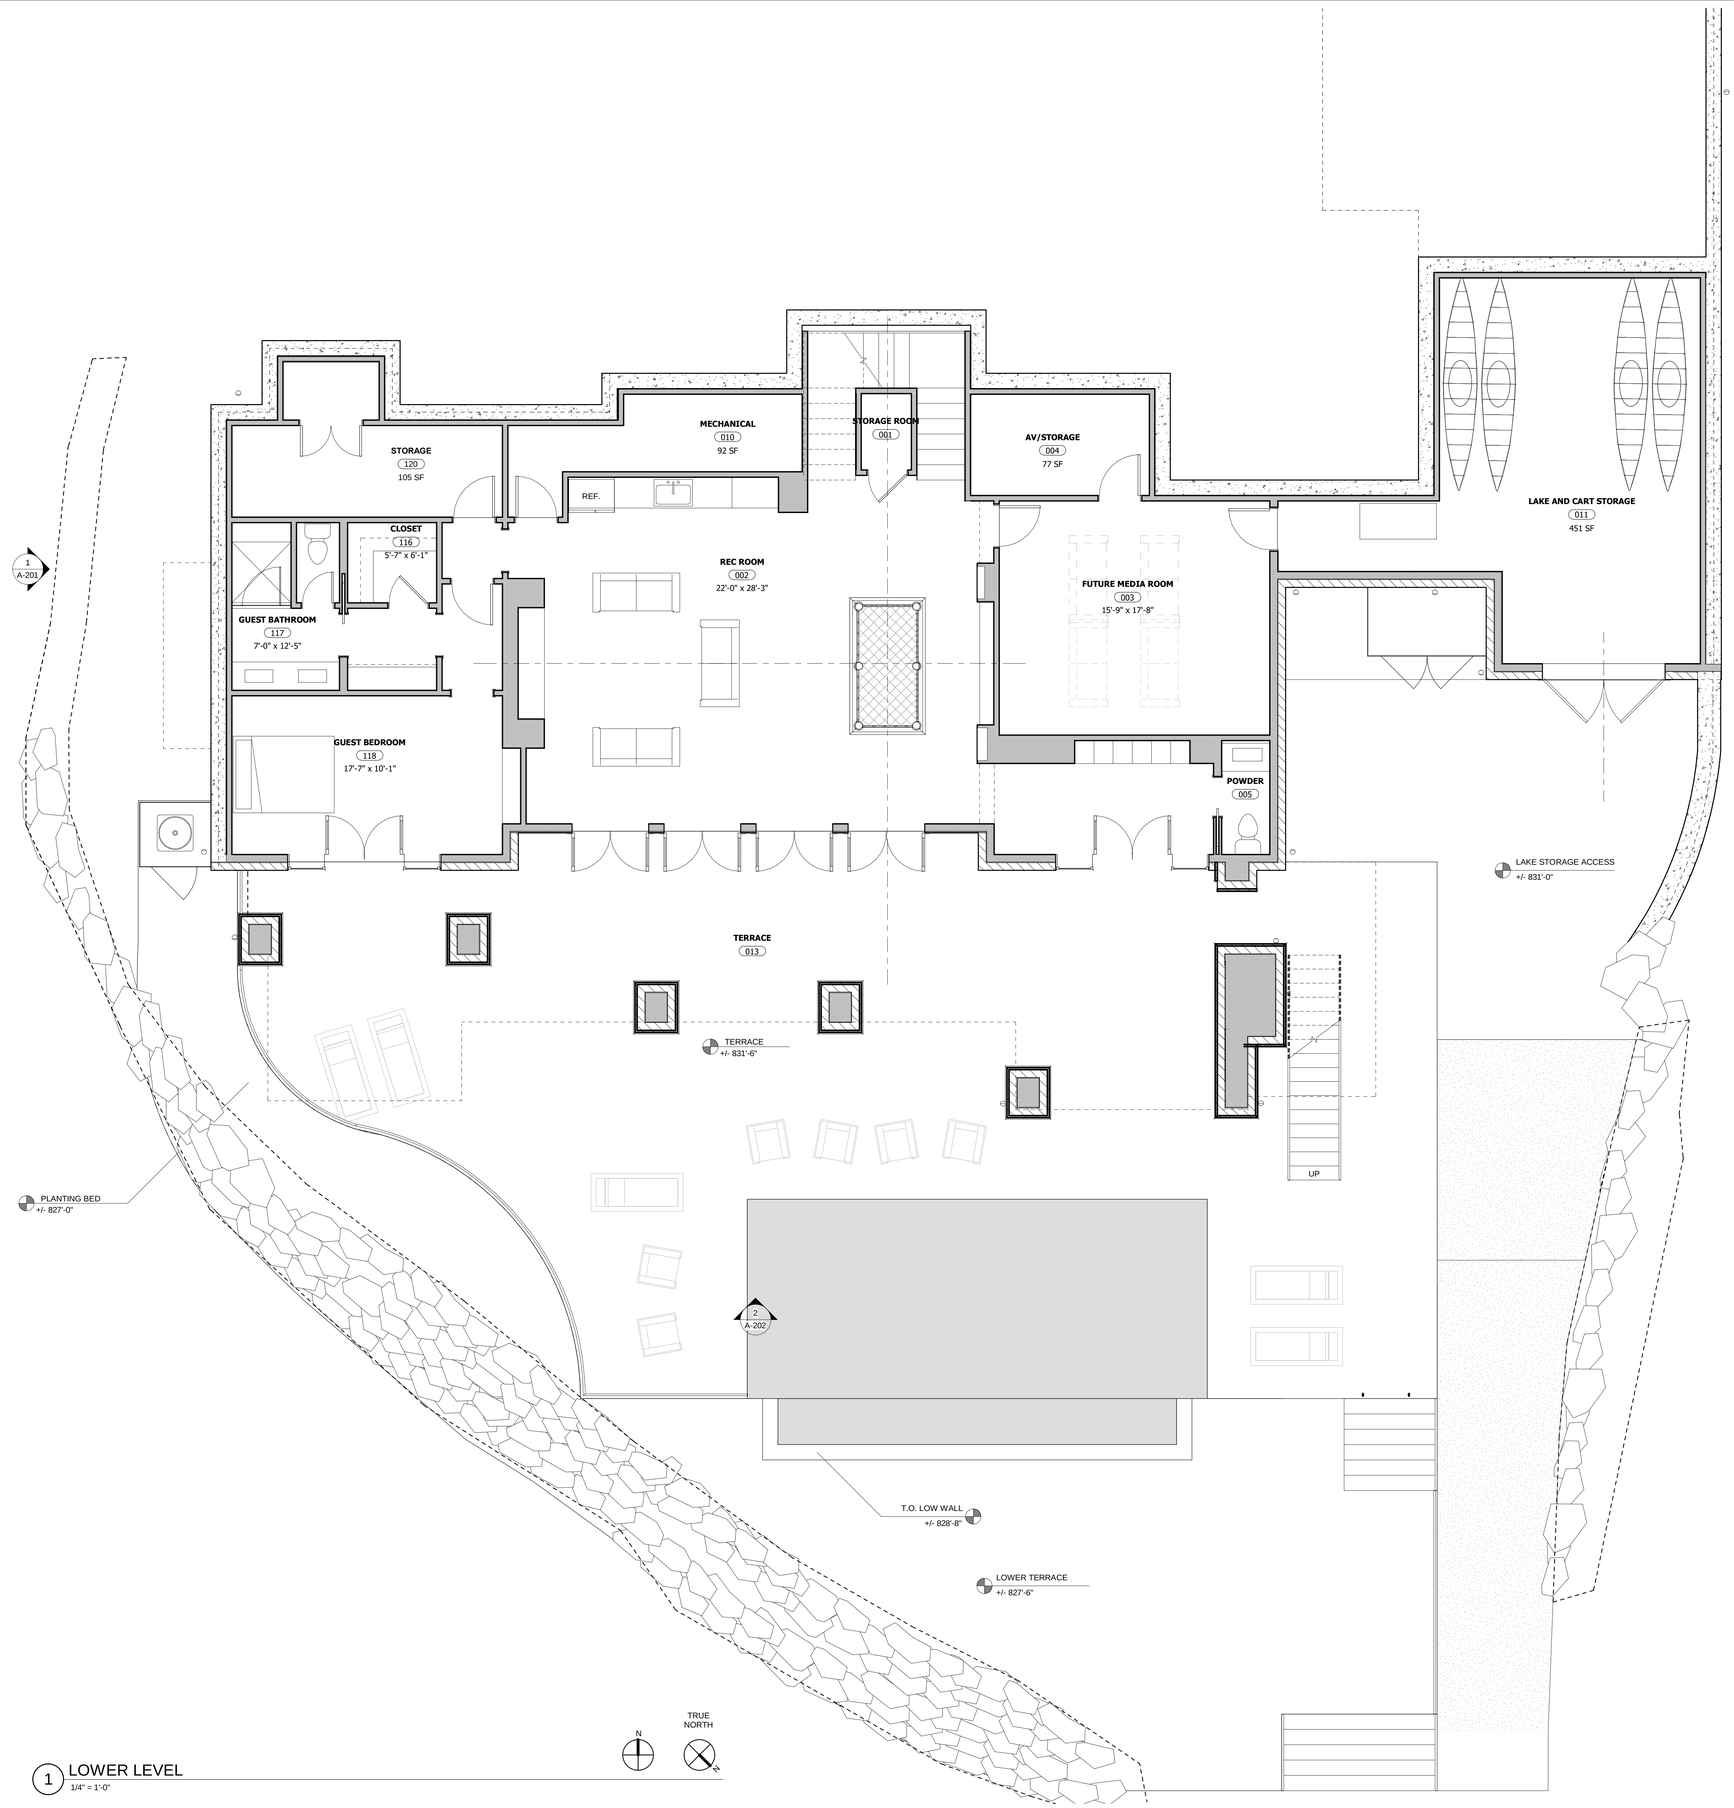

1 LOWER LEVEL
1/4" = 1'-0"

SQUARE FOOTAGE SUMMARY	
LOWER LEVEL HEATED SQUARE FOOTAGE	1395
MAIN LEVEL HEATED SQUARE FOOTAGE	2635
UPPER LEVEL HEATED SQUARE FOOTAGE	1143
TOTAL HEATED SQUARE FOOTAGE	5,173
LAKE STORAGE	550
MEDIA ROOM	380
MECHANICAL/STORAGE	200
GARAGE	895
UNHEATED + HEATED SQUARE FOOTAGE	7,198
COVERED (SCREEN) PORCHES	215
LOWER LEVEL TERRACE & UNCOVERED DECK	2,350
TOTAL GROSS SQUARE FOOTAGE	9,763

F:\Dropbox\TAW Active Projects\Caldwell Reserve Residence\Revit\Caldwell Residence_Sample 2020.rvt
7/16/2020 7:51:08 PM

TINDALL
ARCHITECTURE
WORKSHOP

723 Bennett Street
Greenville, South Carolina 29609
T: 864.275.9766
matt@tindallarch.com

MEMBER OF THE AMERICAN INSTITUTE OF ARCHITECTS

A NEW RESIDENCE FOR
LOT P2-79
THE RESERVE AT LAKE KEOWEE

COPYRIGHT 2017 ALL RIGHTS RESERVED.
THIS DRAWING IS THE PROPERTY OF TINDALL ARCHITECTURE WORKSHOP,LLC AND IS TO ONLY BE USED FOR THE PROJECT AND SITE SPECIFICALLY IDENTIFIED HEREIN. DRAWINGS AND DOCUMENTATION MAY NOT BE REPRODUCED IN ANY FORM WITHOUT WRITTEN PERMISSION FROM TINDALL ARCHITECTURE

NOTE TO CONTRACTOR: ANY DISCREPANCIES, INCONSISTENCIES OR AMBIGUITIES FOUND BETWEEN THE DRAWINGS, SPECIFICATIONS & SITE CONDITIONS SHALL BE IMMEDIATELY REPORTED TO THE ARCHITECT IN WRITING. WORK DONE BY THE CONTRACTOR AFTER DISCOVERY OF SUCH DISCREPANCIES, INCONSISTENCIES OR AMBIGUITIES THAT HAVE NOT BEEN REPORTED SHALL BE DONE AT THE CONTRACTOR'S RISK.

REVISIONS:

PROJECT	**2016-39**
DATE	**07.17.2017**
DRAWN BY:	**BMT**

LOWER LEVEL PLAN

A-100

CONSTRUCTION DRAWING SET

SQUARE FOOTAGE SUMMARY	
LOWER LEVEL HEATED SQUARE FOOTAGE	1395
MAIN LEVEL HEATED SQUARE FOOTAGE	2635
UPPER LEVEL HEATED SQUARE FOOTAGE	1143
TOTAL HEATED SQUARE FOOTAGE	5,173
LAKE STORAGE	550
MEDIA ROOM	380
MECHANICAL/STORAGE	200
GARAGE	895
UNHEATED + HEATED SQUARE FOOTAGE	7,198
COVERED (SCREEN) PORCHES	215
LOWER LEVEL TERRACE & UNCOVERED DECK	2,350
TOTAL GROSS SQUARE FOOTAGE	9,763

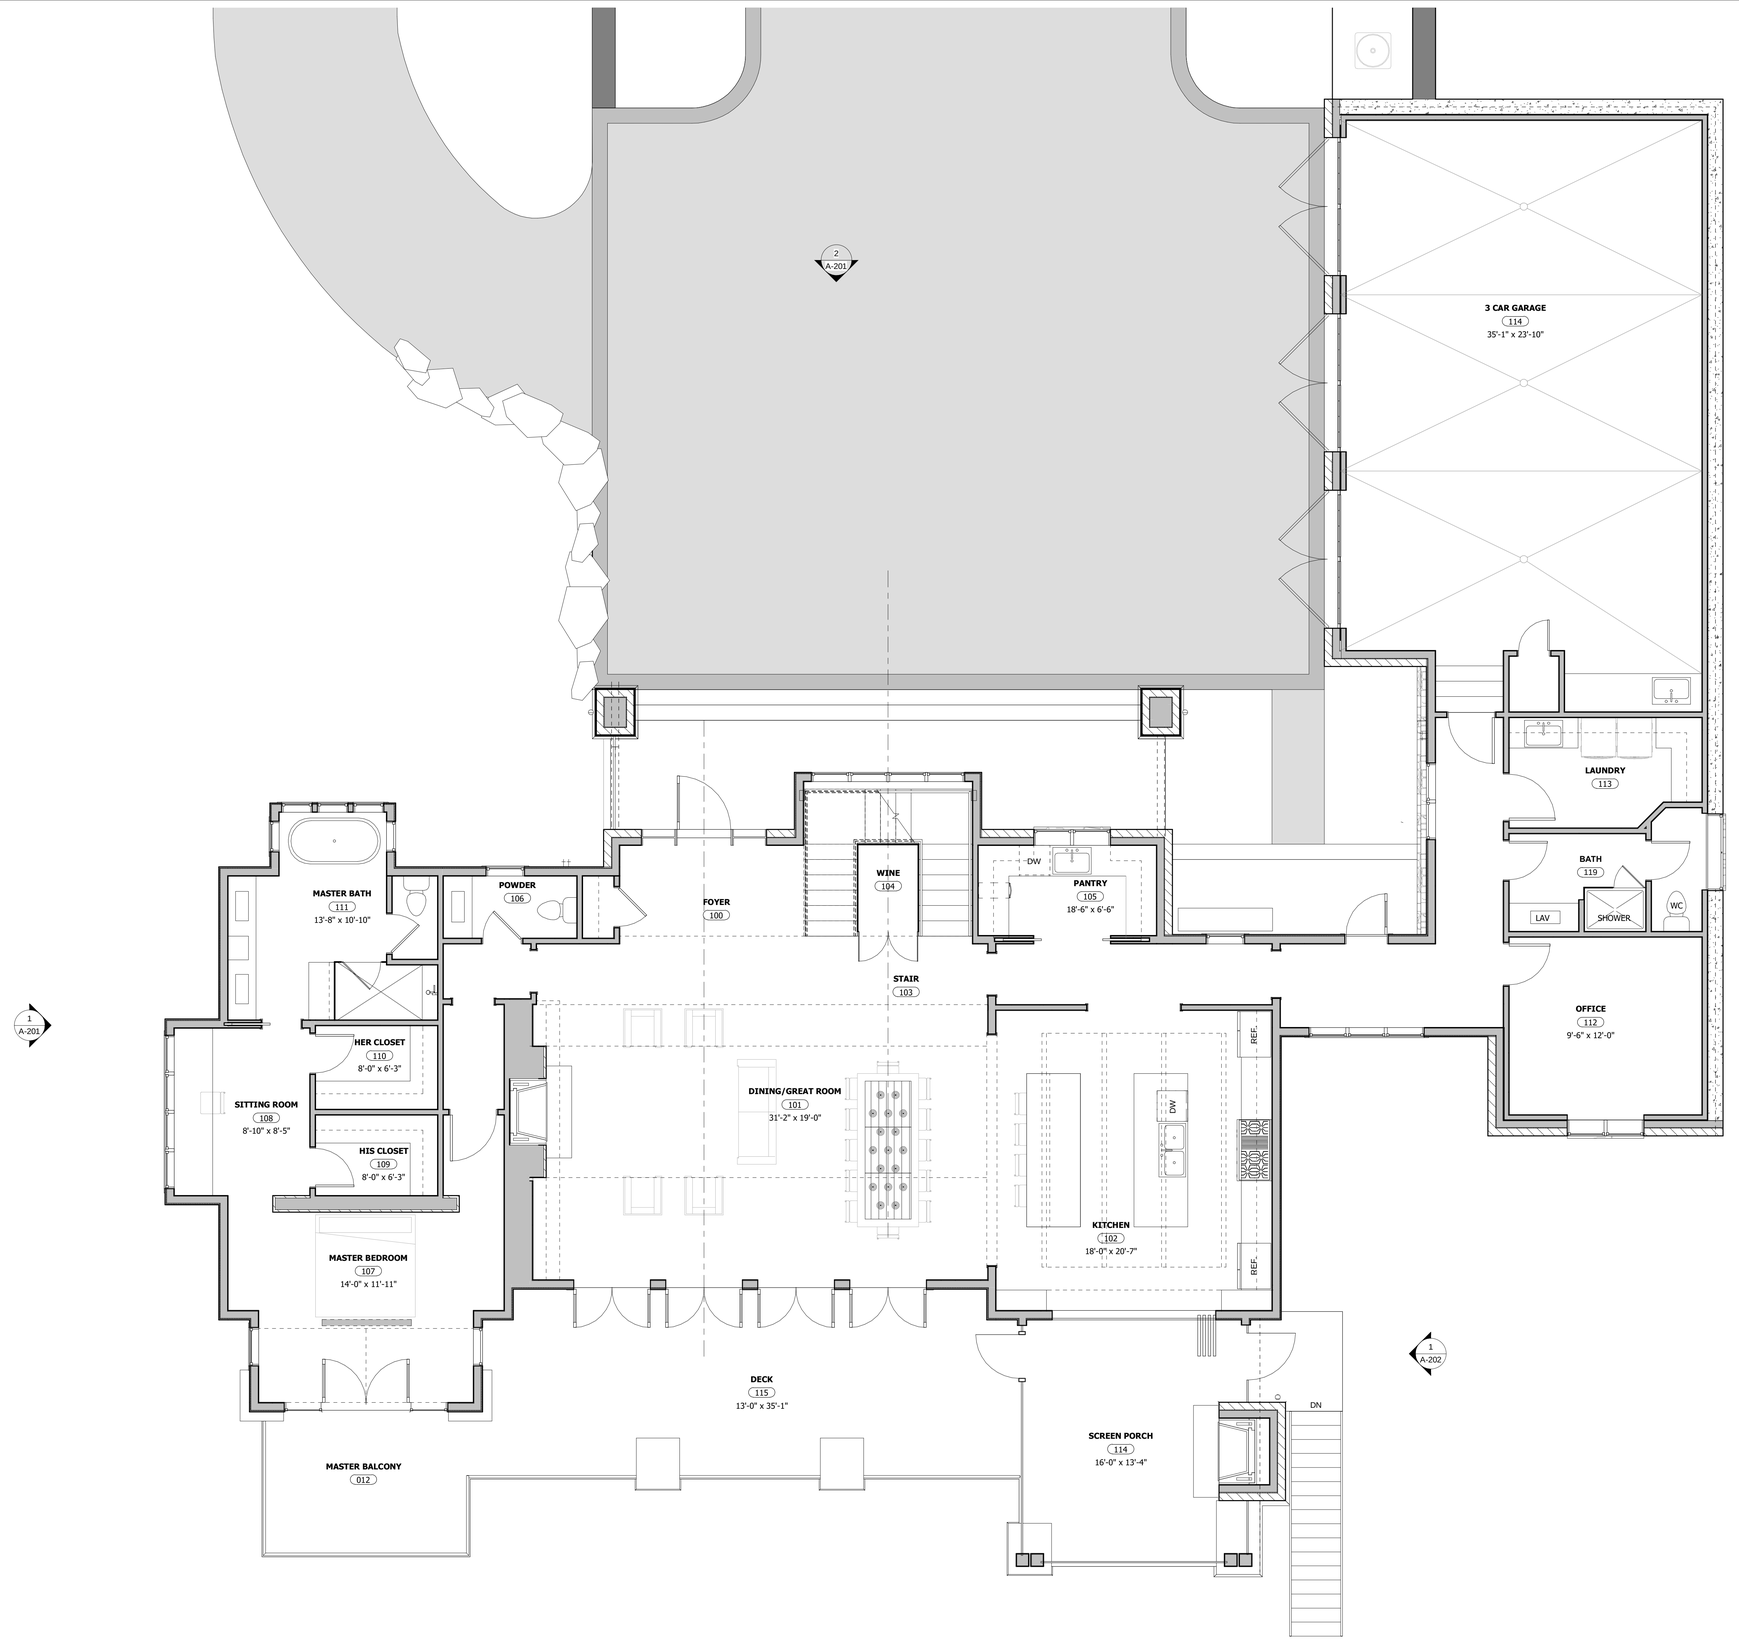

1 FIRST FLOOR PLAN
1/4" = 1'-0"

TRUE NORTH

TINDALL ARCHITECTURE WORKSHOP

723 Bennett Street
Greenville, South Carolina 29609
T: 864.275.9766
matt@tindallarch.com

MEMBER OF THE AMERICAN INSTITUTE OF ARCHITECTS

A NEW RESIDENCE FOR
LOT P2-79
THE RESERVE AT LAKE KEOWEE

COPYRIGHT 2017 ALL RIGHTS RESERVED. THIS DRAWING IS THE PROPERTY OF TINDALL ARCHITECTURE WORKSHOP,LLC AND IS TO ONLY BE USED FOR THE PROJECT AND SITE SPECIFICALLY IDENTIFIED HEREIN. DRAWINGS AND DOCUMENTATION MAY NOT BE REPRODUCED IN ANY FORM WITHOUT WRITTEN PERMISSION FROM TINDALL ARCHITECTURE

NOTE TO CONTRACTOR: ANY DISCREPANCIES, INCONSISTENCIES OR AMBIGUITIES FOUND BETWEEN THE DRAWINGS, SPECIFICATIONS & SITE CONDITIONS SHALL BE IMMEDIATELY REPORTED TO THE ARCHITECT IN WRITING. WORK DONE BY THE CONTRACTOR AFTER DISCOVERY OF SUCH DISCREPANCIES, INCONSISTENCIES OR AMBIGUITIES THAT HAVE NOT BEEN REPORTED SHALL BE DONE AT THE CONTRACTOR'S RISK.

REVISIONS:

PROJECT	**2016-39**
DATE	**07.17.2017**
DRAWN BY:	**KPS**

FIRST FLOOR PLAN

A-101

CONSTRUCTION DRAWING SET

F:\Dropbox\TAW Active Projects\Caldwell Reserve Residence\Revit\Caldwell Residence_Sample 2020.rvt
7/16/2020 7:51:09 PM

SQUARE FOOTAGE SUMMARY	
LOWER LEVEL HEATED SQUARE FOOTAGE	1395
MAIN LEVEL HEATED SQUARE FOOTAGE	2635
UPPER LEVEL HEATED SQUARE FOOTAGE	1143
TOTAL HEATED SQUARE FOOTAGE	5,173
LAKE STORAGE	550
MEDIA ROOM	380
MECHANICAL/STORAGE	200
GARAGE	895
UNHEATED + HEATED SQUARE FOOTAGE	7,198
COVERED (SCREEN) PORCHES	215
LOWER LEVEL TERRACE & UNCOVERED DECK	2,350
TOTAL GROSS SQUARE FOOTAGE	9,763

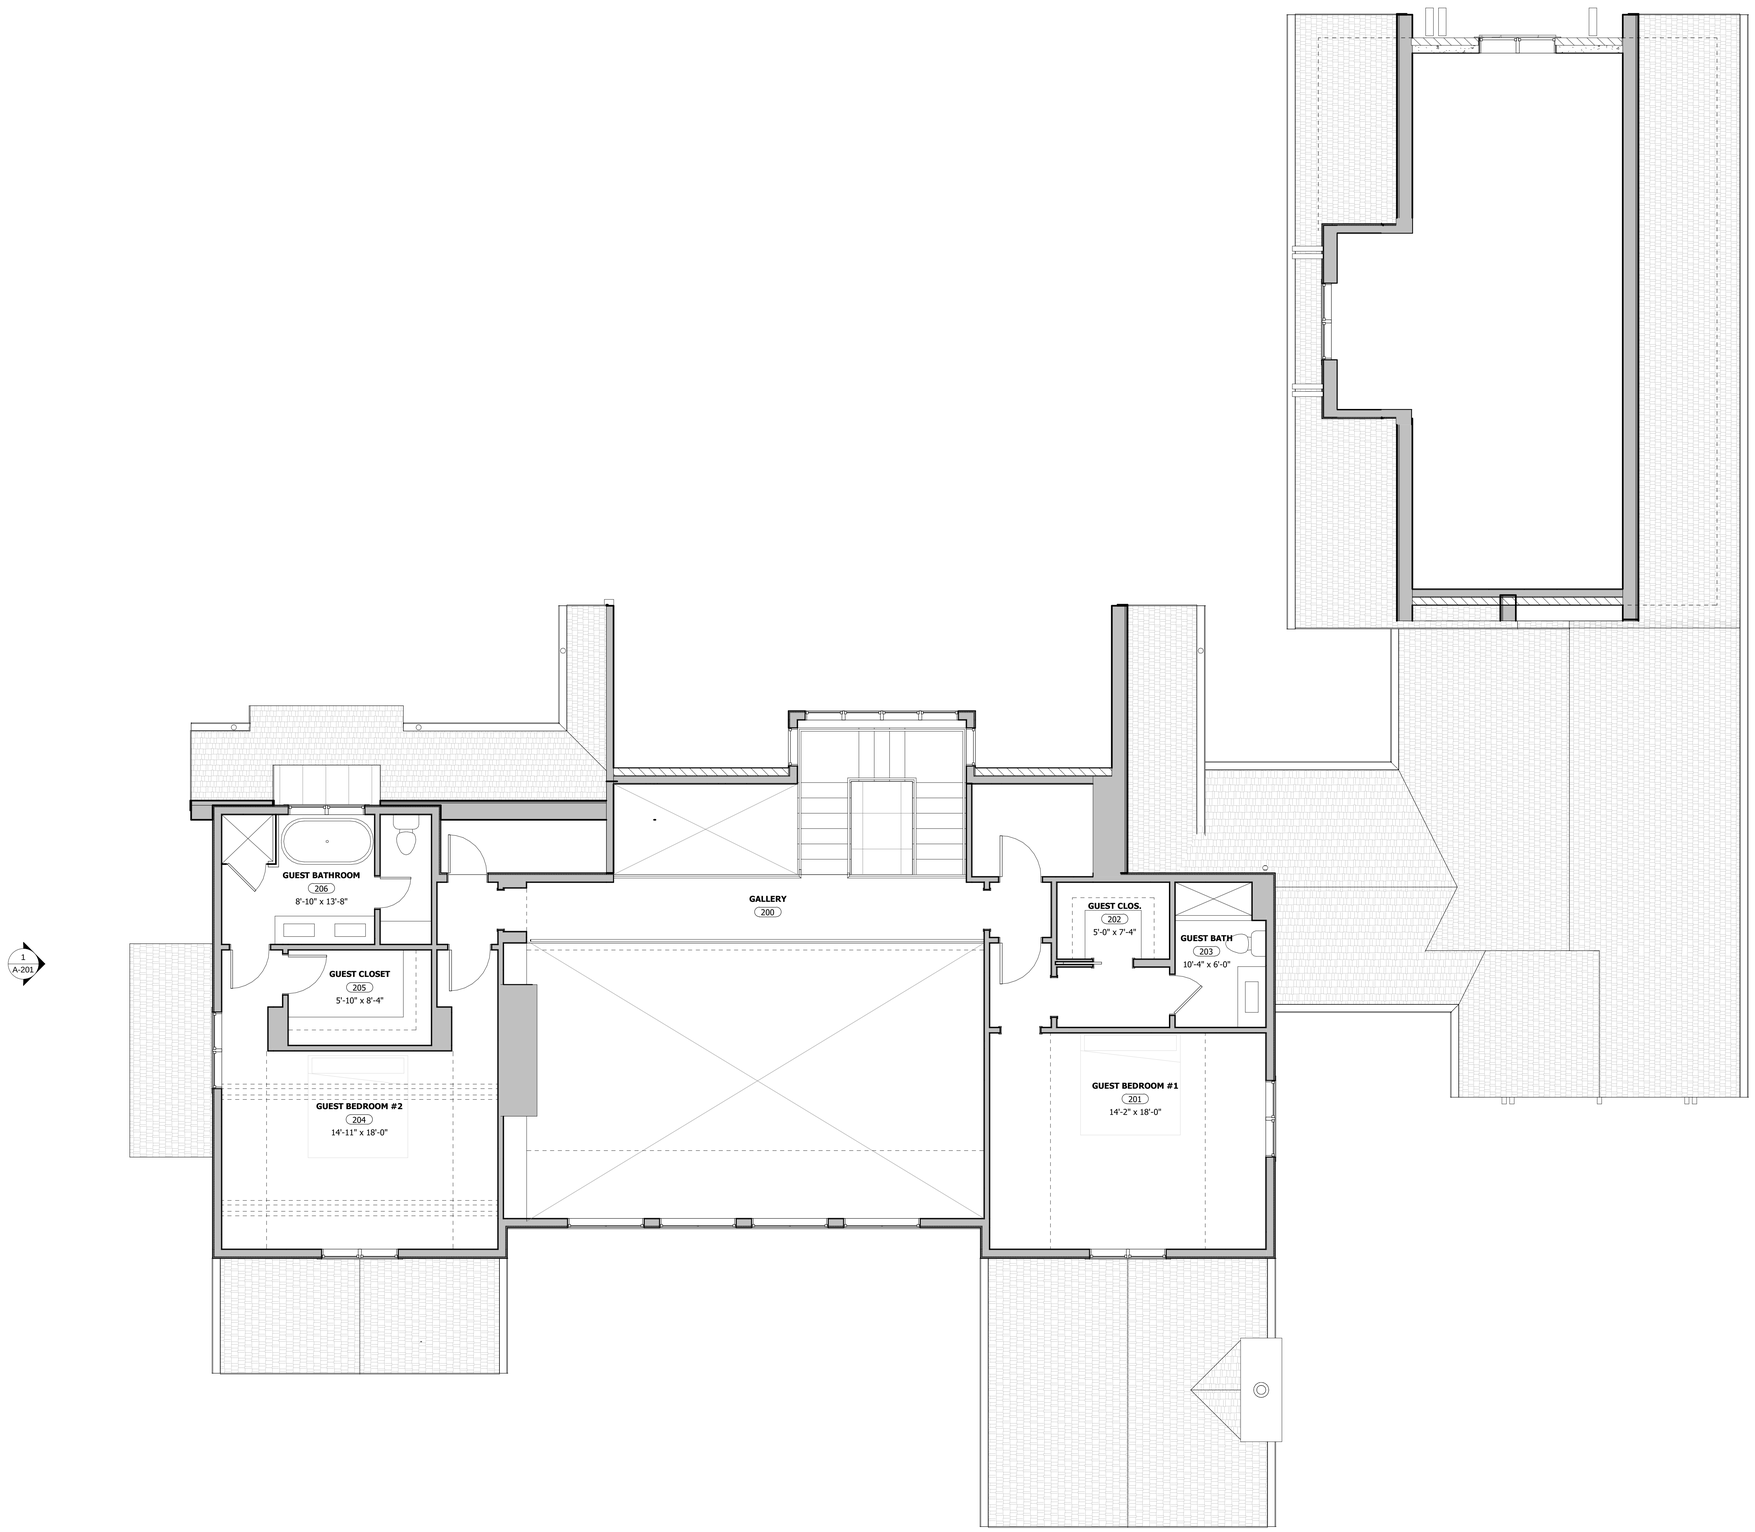

1 A-201

1 SECOND FLOOR PLAN
1/4" = 1'-0"

N

TRUE NORTH

TINDALL ARCHITECTURE WORKSHOP

723 Bennett Street
Greenville, South Carolina 29609
T: 864.275.9766
matt@tindallarch.com

MEMBER OF THE AMERICAN INSTITUTE OF ARCHITECTS

A NEW RESIDENCE FOR
LOT P2-79
THE RESERVE AT LAKE KEOWEE

COPYRIGHT 2017 ALL RIGHTS RESERVED. THIS DRAWING IS THE PROPERTY OF TINDALL ARCHITECTURE WORKSHOP,LLC AND IS TO ONLY BE USED FOR THE PROJECT AND SITE SPECIFICALLY IDENTIFIED HEREIN. DRAWINGS AND DOCUMENTATION MAY NOT BE REPRODUCED IN ANY FORM WITHOUT WRITTEN PERMISSION FROM TINDALL ARCHITECTURE

NOTE TO CONTRACTOR: ANY DISCREPANCIES, INCONSISTENCIES OR AMBIGUITIES FOUND BETWEEN THE DRAWINGS, SPECIFICATIONS & SITE CONDITIONS SHALL BE IMMEDIATELY REPORTED TO THE ARCHITECT IN WRITING. WORK DONE BY THE CONTRACTOR AFTER DISCOVERY OF SUCH DISCREPANCIES, INCONSISTENCIES OR AMBIGUITIES THAT HAVE NOT BEEN REPORTED SHALL BE DONE AT THE CONTRACTOR'S RISK.

REVISIONS:

PROJECT	**2016-39**
DATE	**07.17.2017**
DRAWN BY:	**KPS**

SECOND FLOOR PLAN

A-102

CONSTRUCTION DRAWING SET

F:\Dropbox\TAW Active Projects\Caldwell Reserve Residence\Revit\Caldwell Residence_Sample 2020.rvt
7/16/2020 7:51:10 PM